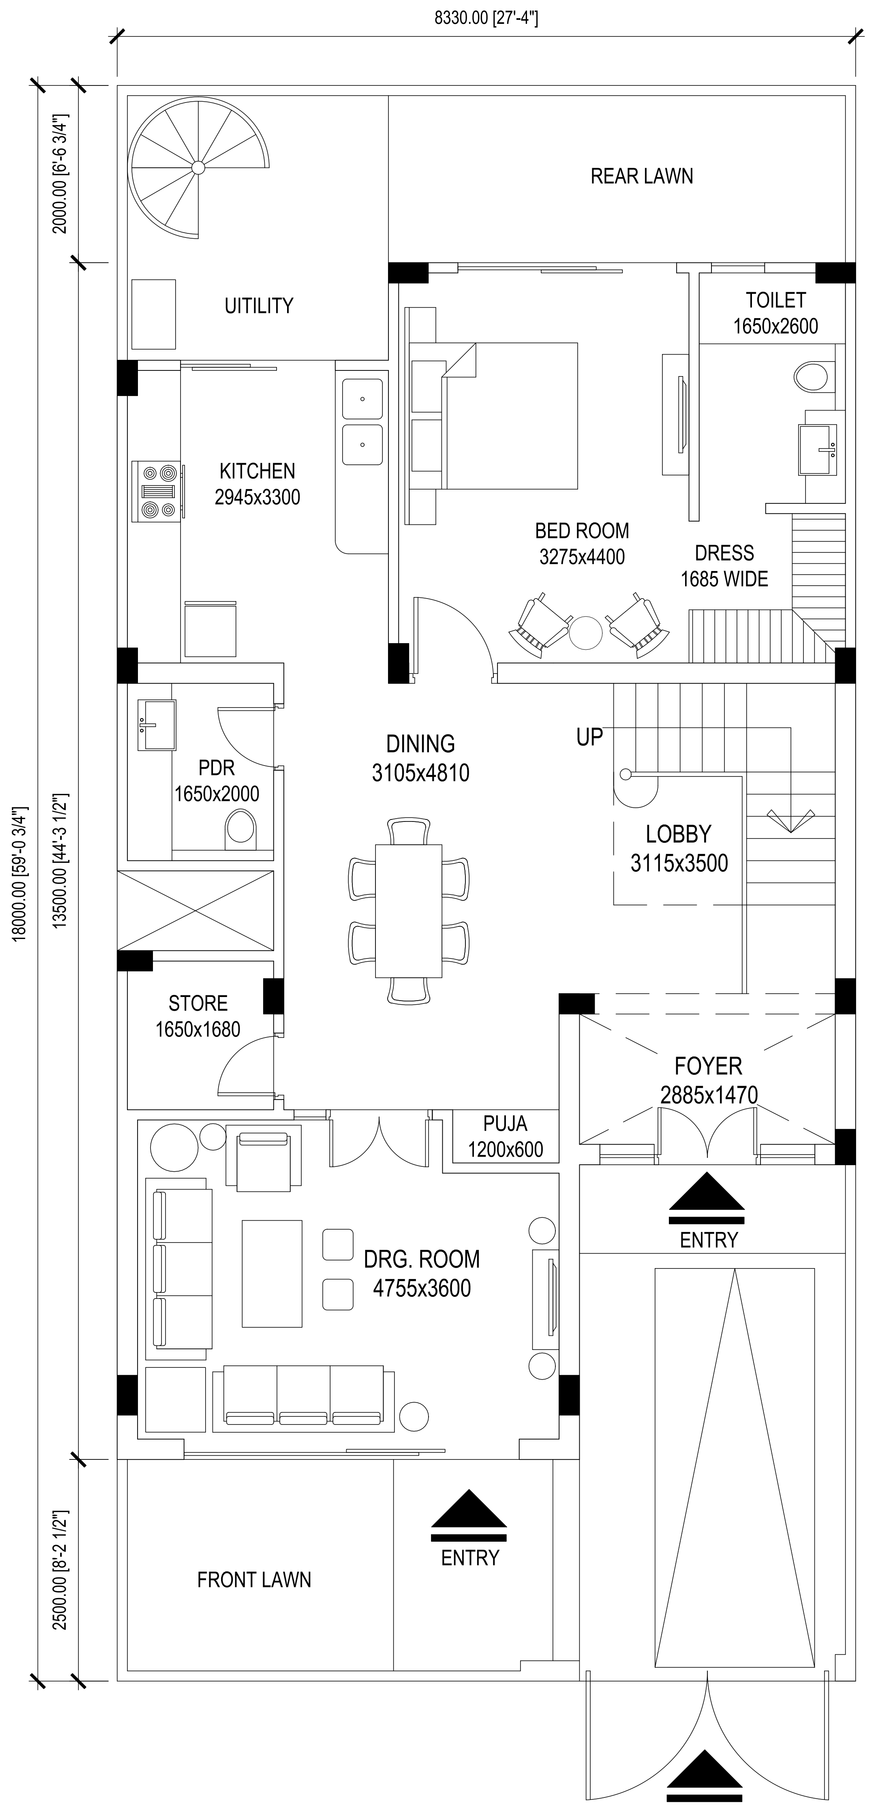

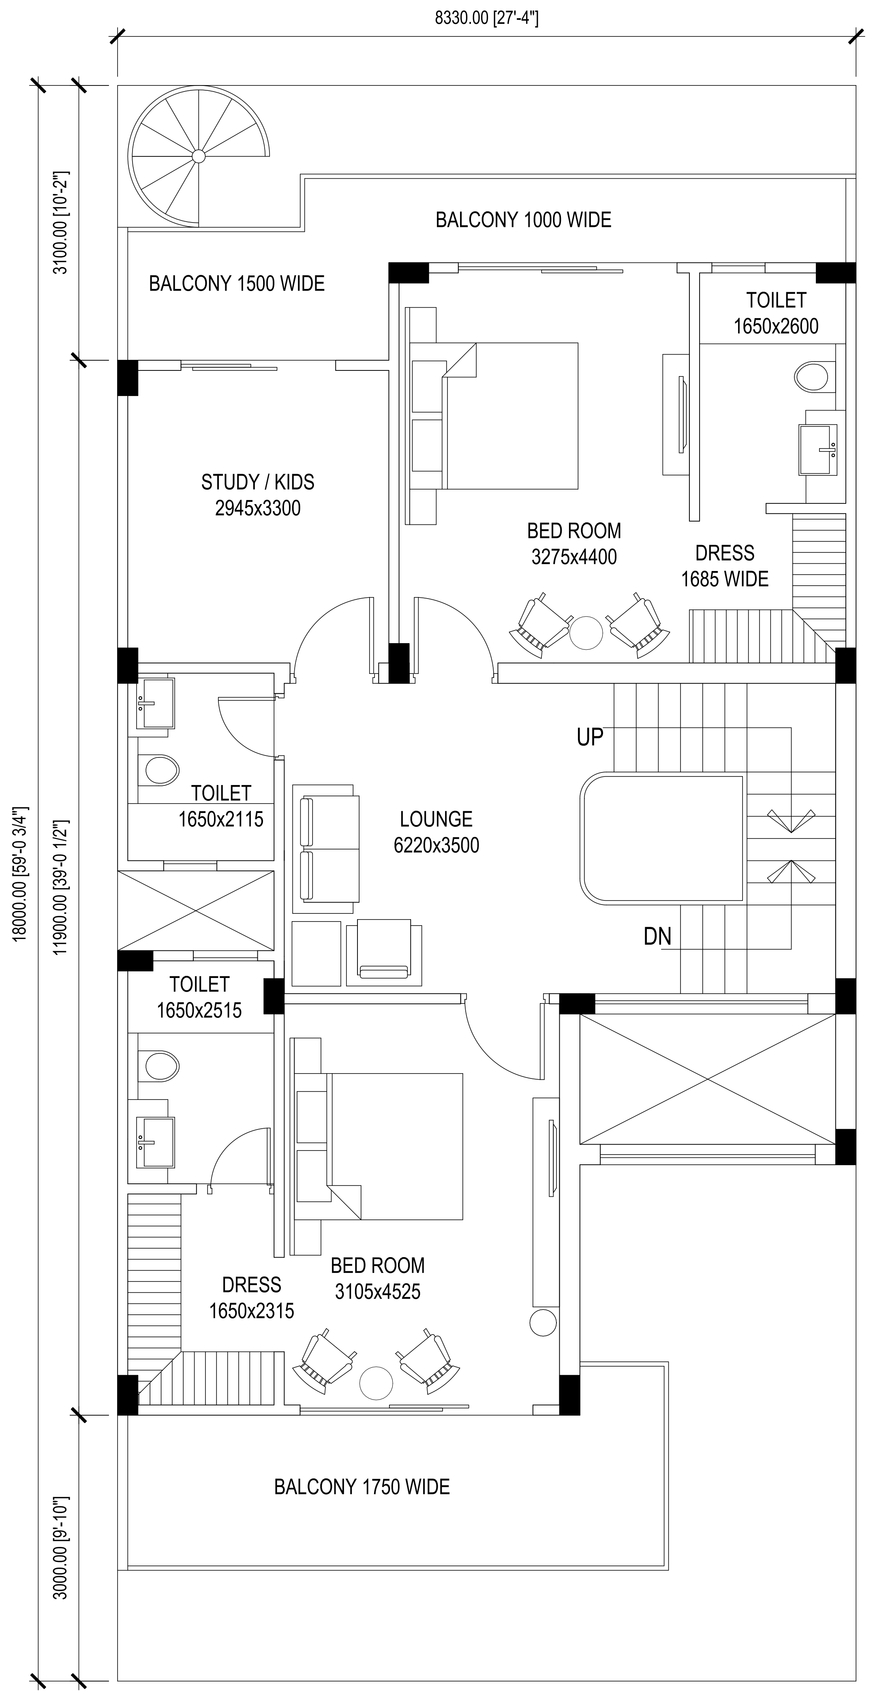

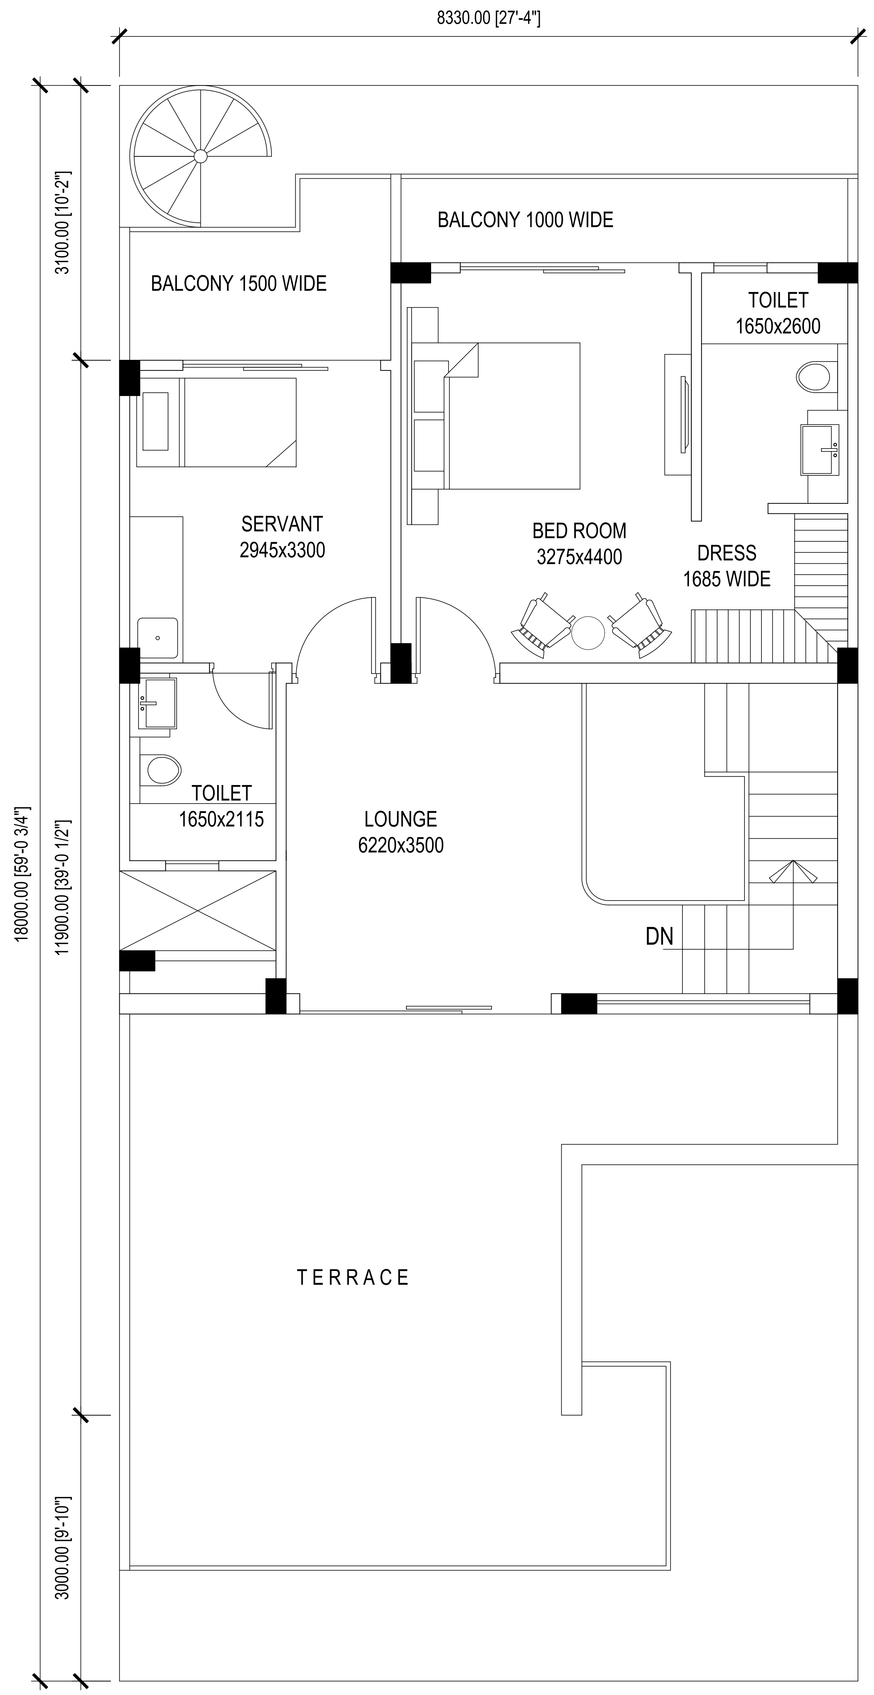

1.	PROPOSED GR. FLOOR	=	97.14	SQMT
2.	PROPOSED GR. FLOOR	=	90.29	SQMT
3.	PROPOSED GR. FLOOR	=	64.78	SQMT
4.	TOTAL	=	252.21	SQMT

TYPE-A